ZIP SYSTEM® WALL SHEATHING AT BRICK MOULD WINDOW INSTALLATION, PAGE 4 OF 4

25D

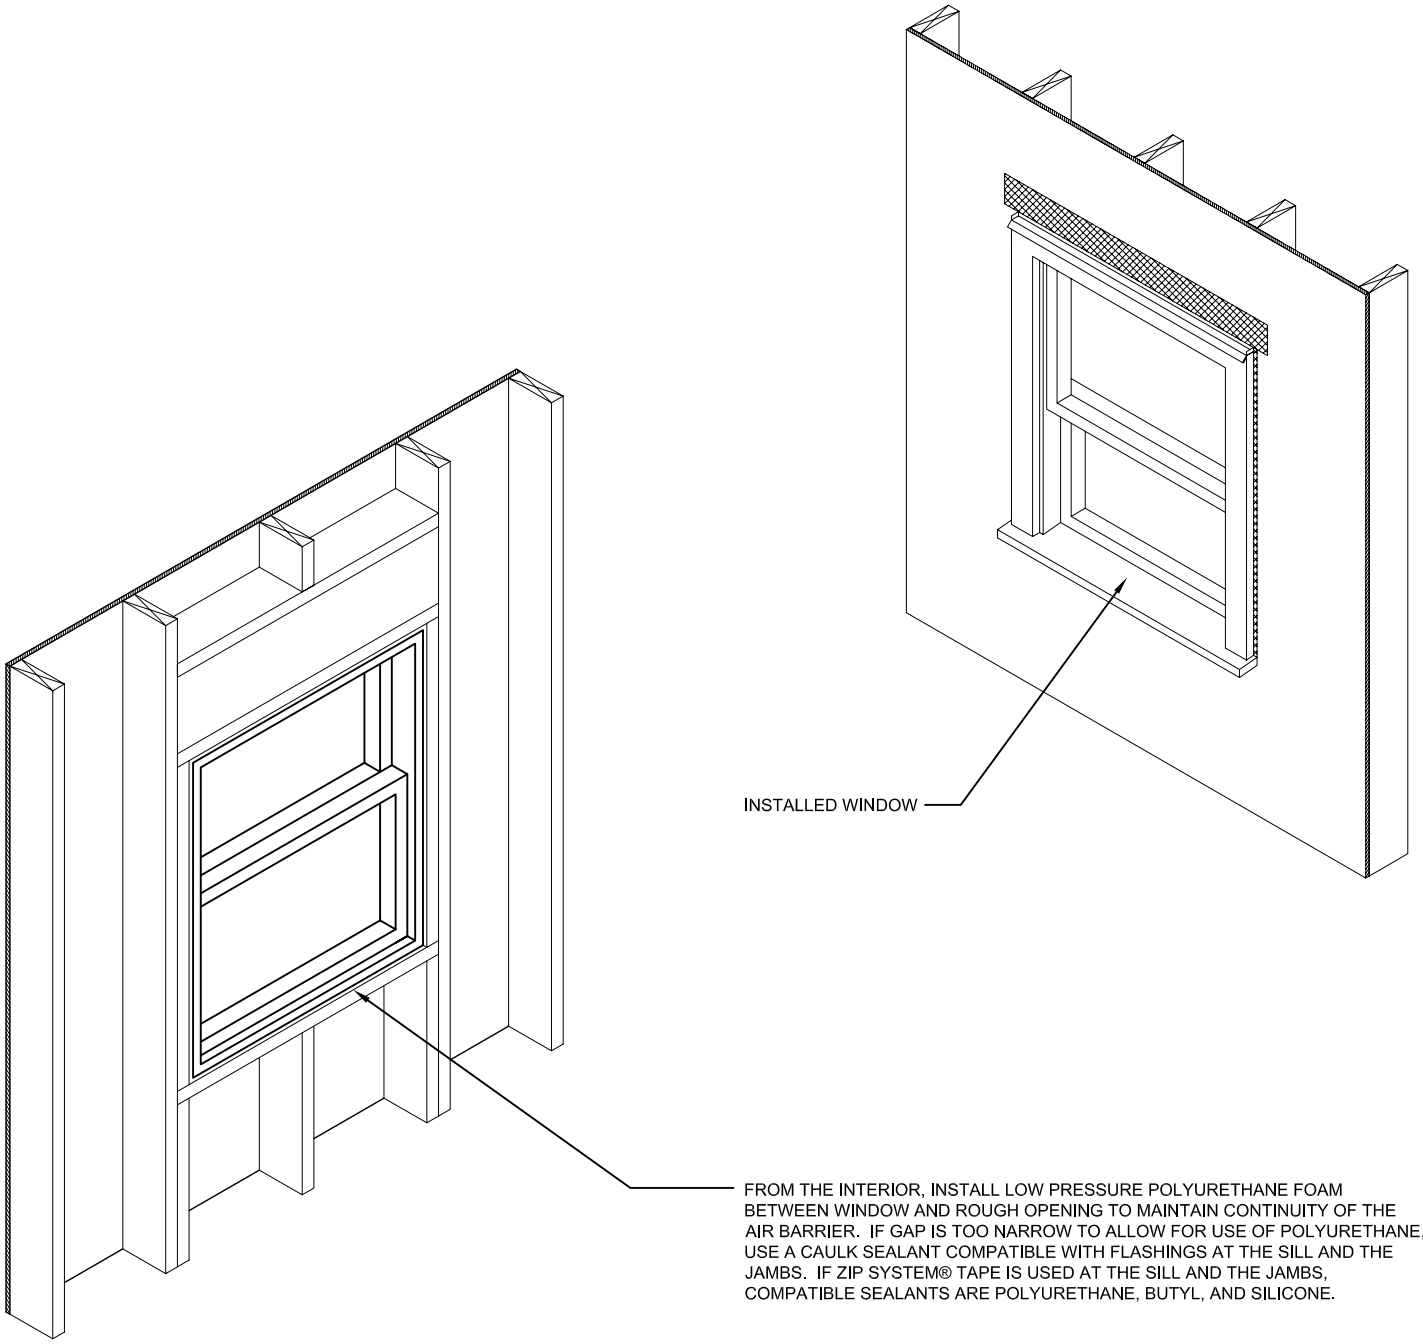

BRICK MOULD WINDOW INSTALLATION DETAIL

DRAWING NOT TO SCALE

Sales Office: 10925 David Taylor Drive - Suite 300 - Charlotte, NC 28262
Telephone: 800.933.9220 - Facsimile: 704.547.9228 - www.huberwood.com

another innovation from HUBER ENGINEERED WOODS

These construction details are provided to assist in the installation of ZIP System® product(s) and may not apply to